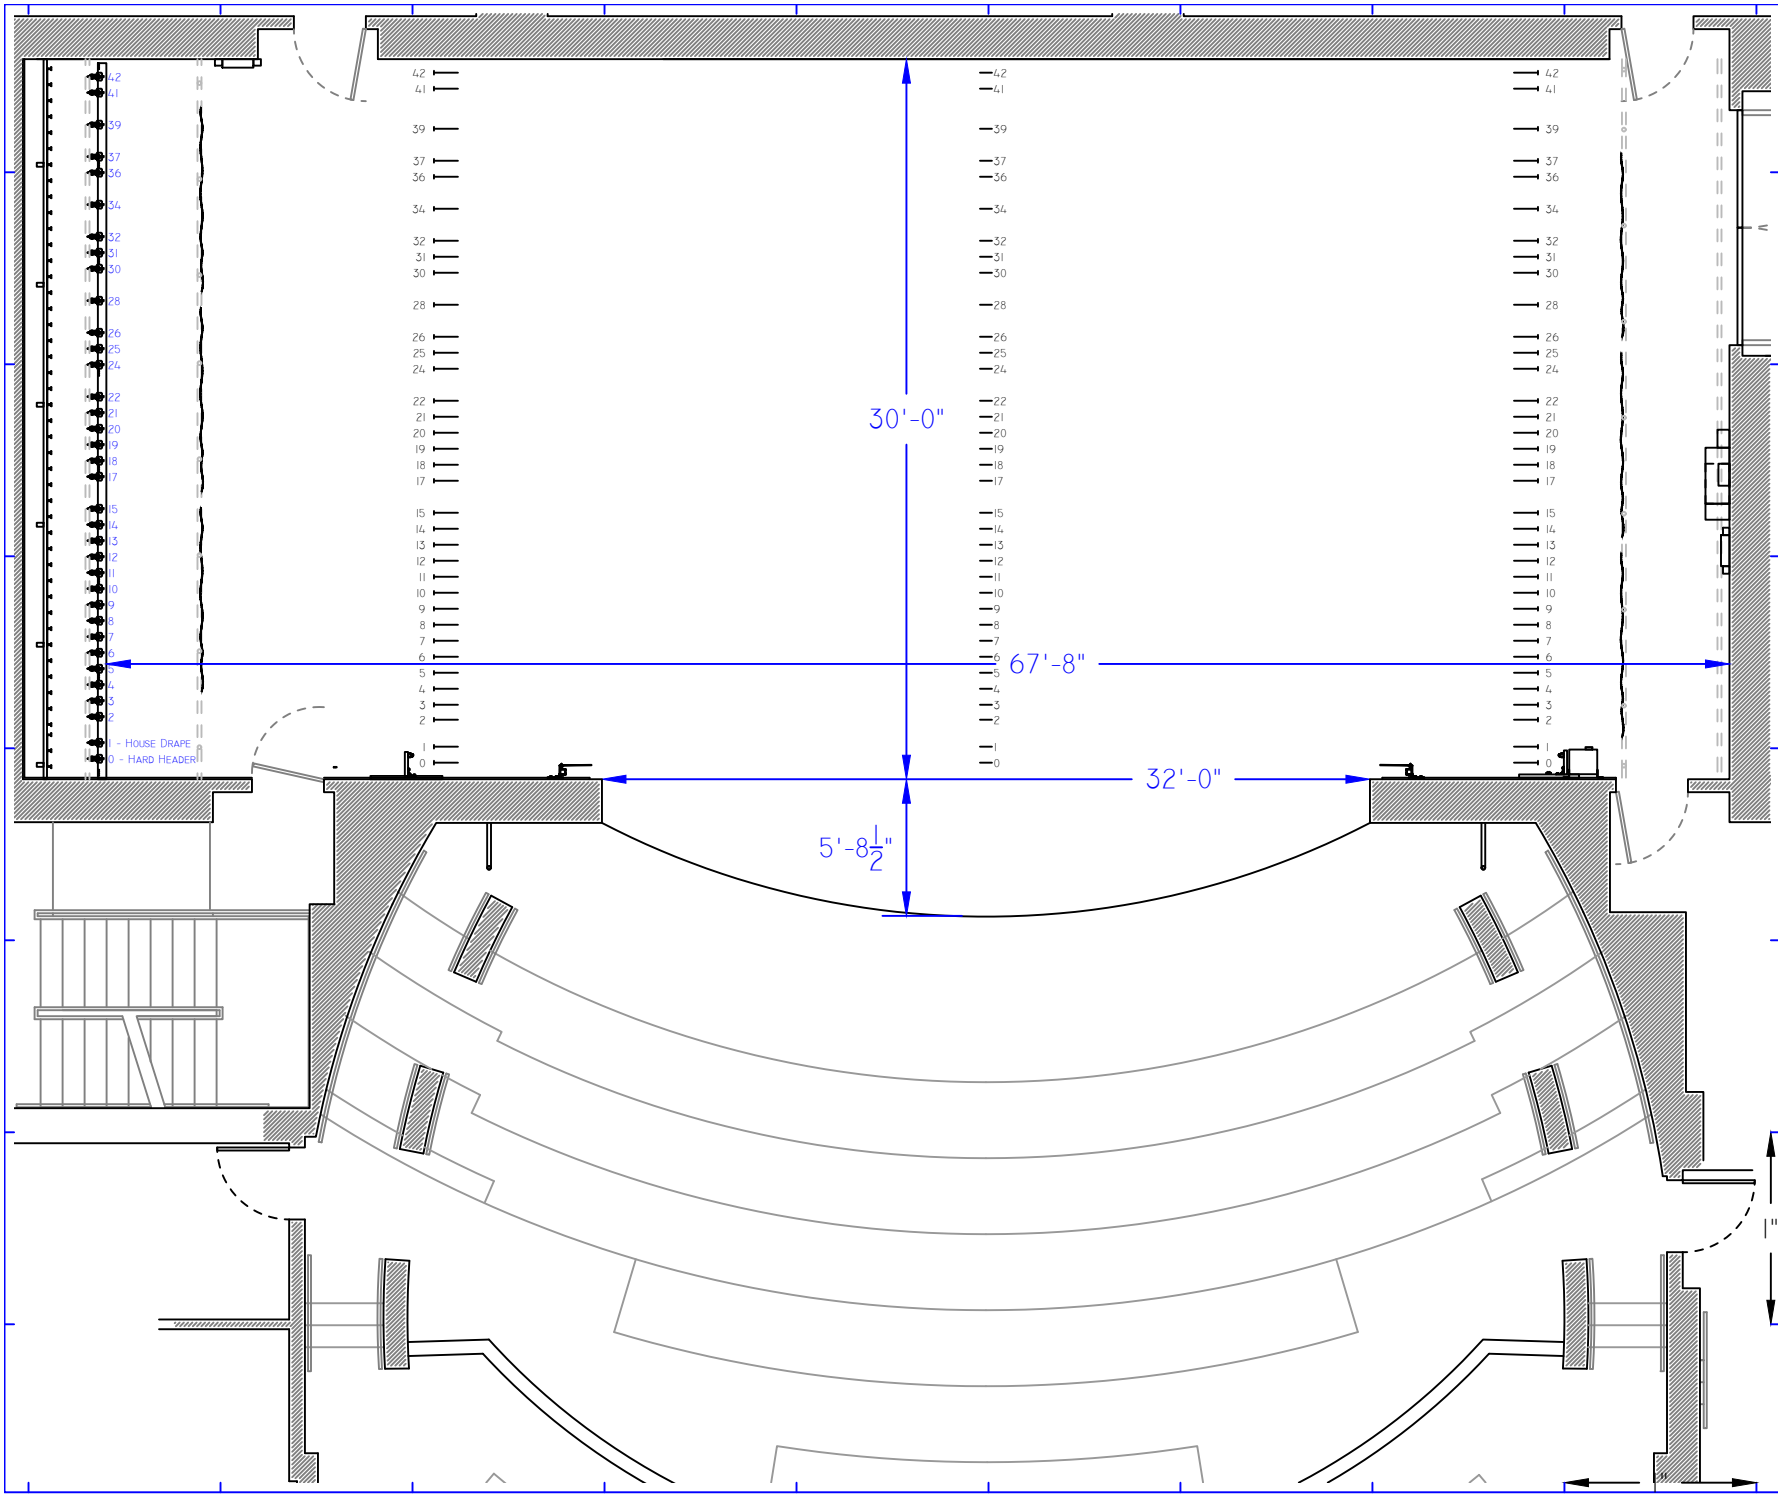


# Julianne Argyros Stage

## Ground Plan

SCR

DATE: 08/07/2025

SCALE: 1/8"=1'

SHEET: A333